

**Work Order ID 150650**

Monday, August 29, 2016 2:54:32 PM

**\*150650\***

Page 1

Item ID: D3535-25 Accept **\*N900040100\*** Setup Start **\*NS1\***  
Revision ID: Stop **\*NS2\***  
Item Name: Wearplate Center  
Start Date: 8/23/2016 Start Qty: 8.00 **\*8\*** Cust Item ID:  
Required Date: 8/29/2016 Req'd Qty: 8.00 **\*8\*** Customer:  
Reference:

Approvals: Process Plan: DAS 21 Date: AUG 30 2016 Tooling: \_\_\_\_\_ Date: \_\_\_\_\_ Run Start **\*NR1\***  
QC: 9-89 Date: \_\_\_\_\_ SPC (Y/N): \_\_\_\_\_ Date: \_\_\_\_\_ Stop **\*NR2\***

| Sequence ID/<br>Work Center ID | Operation<br>Description                                                              | Set Up/<br>Run Hours | Tool ID | Tool # | Plan<br>Code | Accept<br>Qty | Reject<br>Qty | Reject<br>Number | Insp.<br>Stamp |
|--------------------------------|---------------------------------------------------------------------------------------|----------------------|---------|--------|--------------|---------------|---------------|------------------|----------------|
| Draw Nbr                       | Revision Nbr                                                                          |                      |         |        |              |               |               |                  |                |
| D3535                          | Rev B                                                                                 |                      |         |        |              |               |               |                  |                |
| 100                            | FLOW WATER JET                                                                        | 0.01                 |         |        |              |               |               |                  |                |
| <b>*100*</b>                   |                                                                                       |                      |         |        |              |               |               |                  |                |
| Waterjet                       | Memo                                                                                  | 0.11                 |         |        |              |               |               |                  |                |
| FLOW CNC Waterjet              | 1-Cut as per Dwg D3535 Dwg Rev: <u>B</u> Prog Rev: <u>B</u> 2-<br>Deburr if necessary |                      |         |        |              |               |               |                  |                |
| 110                            | QC2- Inspect parts off machine FAI/FAIB                                               | 0.00                 |         |        |              |               |               |                  |                |
| <b>*110*</b>                   |                                                                                       |                      |         |        |              |               |               |                  |                |
| QC                             | Memo                                                                                  | 0.01                 |         |        |              |               |               |                  |                |
| Quality Control                |                                                                                       |                      |         |        |              |               |               |                  |                |
| 120                            | QC8- Inspect parts - second check                                                     | 0.00                 |         |        |              |               |               |                  |                |
| <b>*120*</b>                   |                                                                                       |                      |         |        |              |               |               |                  |                |
| QC                             | Memo                                                                                  | 0.03                 |         |        |              |               |               |                  |                |
| Quality Control                |                                                                                       |                      |         |        |              |               |               |                  |                |

DAS  
38  
9-89  
SEP 07 2016

DQA: \_\_\_\_\_ Date: \_\_\_\_\_



## WORK ORDER NON-CONFORMANCE / UPDATE

QA Closed: \_\_\_\_\_ Date: \_\_\_\_\_

Work Order update only ☐

|                                                              |                                     
|--------------------------------------------------------------|-------------------------------------|---|--------------------------------------|---|--|--|---|--|--|------------------------------------|-------------------------------------|------------------------------------|--------------------------------------|------------------------------------|------------------------------------|--------------------------------------------|----------------------------------|----------------------------------------|------------------------------------|----------------------------------------------|--------------------------------|------------------------------------|------------------------------------|-----------------------------------|--|
| Work Order: _____<br><br>Part No. _____<br><br>NCR No. _____ |                                     | <b>DISPOSITION</b><br><br>Rework <input type="checkbox"/><br>Scrap <input type="checkbox"/><br>Use-as-is <input type="checkbox"/><br>Suspected Unapproved <input type="checkbox"/> |                                      | <b>AGAINST DEPARTMENT/PROCESS</b><br><br><table style="width:100%; border: none;"> <tr> <td style="width:15%;">Skid-tube <input type="checkbox"/></td> <td style="width:15%;">Cross tube <input type="checkbox"/></td> <td style="width:15%;">Water Jet <input type="checkbox"/></td> <td style="width:15%;">Engineering <input type="checkbox"/></td> </tr> <tr> <td>Machining <input type="checkbox"/></td> <td>Small Fab <input type="checkbox"/></td> <td>Prod. Eng. Coord. <input type="checkbox"/></td> <td>Quality <input type="checkbox"/></td> </tr> <tr> <td>Thermoforming <input type="checkbox"/></td> <td>Finishing <input type="checkbox"/></td> <td>Rec/Store/Packaging <input type="checkbox"/></td> <td>Other <input type="checkbox"/></td> </tr> <tr> <td>Large Fab <input type="checkbox"/></td> <td>Composite <input type="checkbox"/></td> <td>Supplier <input type="checkbox"/></td> <td></td> </tr> </table> |  |  |   |  |  | Skid-tube <input type="checkbox"/> | Cross tube <input type="checkbox"/> | Water Jet <input type="checkbox"/> | Engineering <input type="checkbox"/> | Machining <input type="checkbox"/> | Small Fab <input type="checkbox"/> | Prod. Eng. Coord. <input type="checkbox"/> | Quality <input type="checkbox"/> | Thermoforming <input type="checkbox"/> | Finishing <input type="checkbox"/> | Rec/Store/Packaging <input type="checkbox"/> | Other <input type="checkbox"/> | Large Fab <input type="checkbox"/> | Composite <input type="checkbox"/> | Supplier <input type="checkbox"/> |  |
| Skid-tube <input type="checkbox"/>                           | Cross tube <input type="checkbox"/> | Water Jet <input type="checkbox"/>   | Engineering <input type="checkbox"/> |   |  
| Machining <input type="checkbox"/>                           | Small Fab <input type="checkbox"/>  | Prod. Eng. Coord. <input type="checkbox"/>   | Quality <input type="checkbox"/>     |   |  
| Thermoforming <input type="checkbox"/>                       | Finishing <input type="checkbox"/>  | Rec/Store/Packaging <input type="checkbox"/>   | Other <input type="checkbox"/>       |   |  
| Large Fab <input type="checkbox"/>                           | Composite <input type="checkbox"/>  | Supplier <input type="checkbox"/>   |                                      |   
| Date :                                                       |                                     | Step #:   |                                      | QTY Effective :   |  |  | MRB (QSI042) Approval<br><br><br>Completed By<br><br><br>Lead hand / Supervisor Approval Verification<br><br><br>QC / QA Coordinator Approval |  |  |                                    |                                     |                                    |                                      |                                    |                                    |                                            |                                  |                                        |                                    |                                              |                                |                                    |                                    |                                   |  |
| Description Work Order Deviation                             |                                     |   |                                      | Disposition   |  |  
|                                                              |                                     

| Root Cause                                               |                                              |                                                |                                           | FAULT CATEGORY                                   |                                                            |                                             |                                               |
|----------------------------------------------------------|----------------------------------------------|------------------------------------------------|-------------------------------------------|--------------------------------------------------|------------------------------------------------------------|---------------------------------------------|-----------------------------------------------|
| <input type="checkbox"/> Environment                     | <input type="checkbox"/> Design              | <input type="checkbox"/> Doc/Data              | <input type="checkbox"/> Equip/Tooling    | <input type="checkbox"/> Pressure/Forced Bending | <input type="checkbox"/> Temperature/Cure Set-up           | <input type="checkbox"/> Power Loss/Surge   | <input type="checkbox"/> Positioned Wrong     |
| <input type="checkbox"/> Handling/Pre                    | <input type="checkbox"/> Material            | <input type="checkbox"/> Internal Transport    | <input type="checkbox"/> Tribal Knowledge | <input type="checkbox"/> Centre Not Concentric   | <input type="checkbox"/> BOM/Route                         | <input type="checkbox"/> Folio/Program      | <input type="checkbox"/> Outside Dimensions   |
| <input type="checkbox"/> LOA                             | <input type="checkbox"/> Substation          | <input type="checkbox"/> Past Expiry Date      | <input type="checkbox"/> Misidentified    | <input type="checkbox"/> Cracks                  | <input type="checkbox"/> Broken/Damage/Defect              | <input type="checkbox"/> Grain              | <input type="checkbox"/> Over/Under tolerance |
| <input type="checkbox"/> No Re-verification              | <input type="checkbox"/> Operator            | <input type="checkbox"/> Offset/Setup          | <input type="checkbox"/> Supplier         | <input type="checkbox"/> Crimp/Kink/Ripple/Wave  | <input type="checkbox"/> Inspection Incomplete/Unqualified | <input type="checkbox"/> Weld               | <input type="checkbox"/> Part Incorrect       |
| <input type="checkbox"/> Training                        | <input type="checkbox"/> Use for Testing     | <input type="checkbox"/> Poor Information      | <input type="checkbox"/> Rushing          | <input type="checkbox"/> Cuffs                   | <input type="checkbox"/> Contamination                     | <input type="checkbox"/> Wrong Stock Pulled | <input type="checkbox"/> Part Lost/Missing    |
| <input type="checkbox"/> Product Improvement             | <input type="checkbox"/> Process Improvement | <input type="checkbox"/> Manufacturing Process | <input type="checkbox"/> Past Due         | <input type="checkbox"/> Crushing                | <input type="checkbox"/> Countersink                       | <input type="checkbox"/> Out of Sequence    | <input type="checkbox"/> Part Moved           |
| <input type="checkbox"/> Heat Treat                      | <input type="checkbox"/> Wave/Twist in Tube  | <input type="checkbox"/> Marks/Chatter         | <input type="checkbox"/> OTHER :          | <input type="checkbox"/> Heat Treat              | <input type="checkbox"/> Cut Too Short                     | <input type="checkbox"/> Off-set            | <input type="checkbox"/> Drawing              |
| <input type="checkbox"/> Instructions Incomplete/Unclear | <input type="checkbox"/> Drill Holes         | <input type="checkbox"/> Misaligned/off center |                                           | <input type="checkbox"/> Misread                 | <input type="checkbox"/> Turning Sequence                  |                                             |                                               |





DQA: \_\_\_\_\_ Date: \_\_\_\_\_



## WORK ORDER NON-CONFORMANCE / UPDATE

QA Closed: \_\_\_\_\_ Date: \_\_\_\_\_

Work Order update only ☐

|                                                              |                                     
|--------------------------------------------------------------|-------------------------------------|---|--------------------------------------|---|--|------------------------------------------------------------|-----------------------|------------------------------------------------|--|-----------------------------------------------|-------------------------------------|------------------------------------|--------------------------------------|------------------------------------|------------------------------------|--------------------------------------------|----------------------------------|----------------------------------------|------------------------------------|----------------------------------------------|--------------------------------|------------------------------------|------------------------------------|-----------------------------------|--|
| Work Order: _____<br><br>Part No. _____<br><br>NCR No. _____ |                                     | <b>DISPOSITION</b><br><br>Rework <input type="checkbox"/><br>Scrap <input type="checkbox"/><br>Use-as-is <input type="checkbox"/><br>Suspected Unapproved <input type="checkbox"/> |                                      | <b>AGAINST DEPARTMENT/PROCESS</b><br><br><table style="width:100%; border: none;"> <tr> <td style="width:15%;">Skid-tube <input type="checkbox"/></td> <td style="width:15%;">Cross tube <input type="checkbox"/></td> <td style="width:15%;">Water Jet <input type="checkbox"/></td> <td style="width:15%;">Engineering <input type="checkbox"/></td> </tr> <tr> <td>Machining <input type="checkbox"/></td> <td>Small Fab <input type="checkbox"/></td> <td>Prod. Eng. Coord. <input type="checkbox"/></td> <td>Quality <input type="checkbox"/></td> </tr> <tr> <td>Thermoforming <input type="checkbox"/></td> <td>Finishing <input type="checkbox"/></td> <td>Rec/Store/Packaging <input type="checkbox"/></td> <td>Other <input type="checkbox"/></td> </tr> <tr> <td>Large Fab <input type="checkbox"/></td> <td>Composite <input type="checkbox"/></td> <td>Supplier <input type="checkbox"/></td> <td></td> </tr> </table> |  |                                                            |                       |                                                |  | Skid-tube <input type="checkbox"/>            | Cross tube <input type="checkbox"/> | Water Jet <input type="checkbox"/> | Engineering <input type="checkbox"/> | Machining <input type="checkbox"/> | Small Fab <input type="checkbox"/> | Prod. Eng. Coord. <input type="checkbox"/> | Quality <input type="checkbox"/> | Thermoforming <input type="checkbox"/> | Finishing <input type="checkbox"/> | Rec/Store/Packaging <input type="checkbox"/> | Other <input type="checkbox"/> | Large Fab <input type="checkbox"/> | Composite <input type="checkbox"/> | Supplier <input type="checkbox"/> |  |
| Skid-tube <input type="checkbox"/>                           | Cross tube <input type="checkbox"/> | Water Jet <input type="checkbox"/>   | Engineering <input type="checkbox"/> |   |  
| Machining <input type="checkbox"/>                           | Small Fab <input type="checkbox"/>  | Prod. Eng. Coord. <input type="checkbox"/>   | Quality <input type="checkbox"/>     |   |  
| Thermoforming <input type="checkbox"/>                       | Finishing <input type="checkbox"/>  | Rec/Store/Packaging <input type="checkbox"/>   | Other <input type="checkbox"/>       |   |  
| Large Fab <input type="checkbox"/>                           | Composite <input type="checkbox"/>  | Supplier <input type="checkbox"/>   |                                      |   
| Date :                                                       |                                     | Step #:   |                                      | QTY Effective :   |  |                                                            | MRB (QSI042) Approval |                                                |  |                                               |                                     |                                    |                                      |                                    |                                    |                                            |                                  |                                        |                                    |                                              |                                |                                    |                                    |                                   |  |
| Description Work Order Deviation                             |                                     |   |                                      | Disposition   |  |                                                            |                       | Completed By                                   |  |                                               |                                     |                                    |                                      |                                    |                                    |                                            |                                  |                                        |                                    |                                              |                                |                                    |                                    |                                   |  |
|                                                              |                                     |   |                                      |   |  |                                                            |                       | Lead hand / Supervisor Approval Verification   |  |                                               |                                     |                                    |                                      |                                    |                                    |                                            |                                  |                                        |                                    |                                              |                                |                                    |                                    |                                   |  |
|                                                              |                                     |   |                                      |   |  |                                                            |                       | QC / QA Coordinator Approval                   |  |                                               |                                     |                                    |                                      |                                    |                                    |                                            |                                  |                                        |                                    |                                              |                                |                                    |                                    |                                   |  |
|                                                              |                                     
| Root Cause                                                   |                                     | FAULT CATEGORY   |                                      |   
| Environment <input type="checkbox"/>                         |                                     | No Re-verification <input type="checkbox"/>   |                                      | Pressure/Forced <input type="checkbox"/>   |  | Temperature/Cure <input type="checkbox"/>                  |                       | Power Loss/Surge <input type="checkbox"/>      |  | Positioned Wrong <input type="checkbox"/>     |                                     |                                    |                                      |                                    |                                    |                                            |                                  |                                        |                                    |                                              |                                |                                    |                                    |                                   |  |
| Design <input type="checkbox"/>                              |                                     | Operator <input type="checkbox"/>   |                                      | Bending <input type="checkbox"/>   |  | Set-up <input type="checkbox"/>                            |                       | Folio/Program <input type="checkbox"/>         |  | Outside Dimensions <input type="checkbox"/>   |                                     |                                    |                                      |                                    |                                    |                                            |                                  |                                        |                                    |                                              |                                |                                    |                                    |                                   |  |
| Doc/Data <input type="checkbox"/>                            |                                     | Offset/Setup <input type="checkbox"/>   |                                      | Centre Not Concentric <input type="checkbox"/>   |  | BOM/Route <input type="checkbox"/>                         |                       | Grain <input type="checkbox"/>                 |  | Over/Under tolerance <input type="checkbox"/> |                                     |                                    |                                      |                                    |                                    |                                            |                                  |                                        |                                    |                                              |                                |                                    |                                    |                                   |  |
| Equip/Tooling <input type="checkbox"/>                       |                                     | Supplier <input type="checkbox"/>   |                                      | Cracks <input type="checkbox"/>   |  | Broken/Damage/Defect <input type="checkbox"/>              |                       | Weld <input type="checkbox"/>                  |  | Part Incorrect <input type="checkbox"/>       |                                     |                                    |                                      |                                    |                                    |                                            |                                  |                                        |                                    |                                              |                                |                                    |                                    |                                   |  |
| Handling/Pre <input type="checkbox"/>                        |                                     | Training <input type="checkbox"/>   |                                      | Crimp/Kink/Ripple/Wave <input type="checkbox"/>   |  | Inspection Incomplete/Unqualified <input type="checkbox"/> |                       | Wrong Stock Pulled <input type="checkbox"/>    |  | Part Lost/Missing <input type="checkbox"/>    |                                     |                                    |                                      |                                    |                                    |                                            |                                  |                                        |                                    |                                              |                                |                                    |                                    |                                   |  |
| Material <input type="checkbox"/>                            |                                     | Use for Testing <input type="checkbox"/>   |                                      | Cuffs <input type="checkbox"/>   |  | Contamination <input type="checkbox"/>                     |                       | Out of Sequence <input type="checkbox"/>       |  | Part Moved <input type="checkbox"/>           |                                     |                                    |                                      |                                    |                                    |                                            |                                  |                                        |                                    |                                              |                                |                                    |                                    |                                   |  |
| Internal Transport <input type="checkbox"/>                  |                                     | Poor Information <input type="checkbox"/>   |                                      | Crushing <input type="checkbox"/>   |  | Countersink <input type="checkbox"/>                       |                       | Off-set <input type="checkbox"/>               |  | Drawing <input type="checkbox"/>              |                                     |                                    |                                      |                                    |                                    |                                            |                                  |                                        |                                    |                                              |                                |                                    |                                    |                                   |  |
| Tribal Knowledge <input type="checkbox"/>                    |                                     | Rushing <input type="checkbox"/>   |                                      | Heat Treat <input type="checkbox"/>   |  | Cut Too Short <input type="checkbox"/>                     |                       | Mislabeled <input type="checkbox"/>            |  | Finish <input type="checkbox"/>               |                                     |                                    |                                      |                                    |                                    |                                            |                                  |                                        |                                    |                                              |                                |                                    |                                    |                                   |  |
| LOA <input type="checkbox"/>                                 |                                     | Product Improvement <input type="checkbox"/>   |                                      | Wave/Twist in Tube <input type="checkbox"/>   |  | Instructions Incomplete/Unclear <input type="checkbox"/>   |                       | Fit/Function <input type="checkbox"/>          |  | Misread <input type="checkbox"/>              |                                     |                                    |                                      |                                    |                                    |                                            |                                  |                                        |                                    |                                              |                                |                                    |                                    |                                   |  |
| Substation <input type="checkbox"/>                          |                                     | Process Improvement <input type="checkbox"/>   |                                      | Marks/Chatter <input type="checkbox"/>   |  | Drill Holes <input type="checkbox"/>                       |                       | Misaligned/off center <input type="checkbox"/> |  | Turning Sequence <input type="checkbox"/>     |                                     |                                    |                                      |                                    |                                    |                                            |                                  |                                        |                                    |                                              |                                |                                    |                                    |                                   |  |
| Past Expiry Date <input type="checkbox"/>                    |                                     | Manufacturing Process <input type="checkbox"/>   |                                      | OTHER : _____   |  |                                                            
| Misidentified <input type="checkbox"/>                       |                                     | Past Due <input type="checkbox"/>   |                                      |   

**Work Order ID 150650**

Monday, August 29, 2016 2:54:32 PM

**\*150650\***

Page 3

Item ID: D3535-25

Accept

**\*N900040100\***

Setup

Start

**\*NS1\***

Revision ID:

Stop

**\*NS2\***

Item Name: Wearplate Center

Start Date: 8/23/2016 Start Qty: 8.00

**\*8\***

Cust Item ID:

Required Date: 8/29/2016 Req'd Qty: 8.00

**\*8\***

Customer:

Reference:

Approvals:

Process Plan: \_\_\_\_\_

Date: \_\_\_\_\_

Tooling: \_\_\_\_\_

Date: \_\_\_\_\_

Run

Start

**\*NR1\***

QC: \_\_\_\_\_

Date: \_\_\_\_\_

SPC (Y/N): \_\_\_\_\_

Date: \_\_\_\_\_

Stop

**\*NR2\***Sequence ID/  
Work Center IDOperation  
DescriptionSet Up/  
Run Hours

Tool ID

Tool #

Plan  
CodeAccept  
QtyReject  
QtyReject  
NumberInsp.  
Stamp

160

QC3- Inspect Part Finish

0.00

**\*160\***

QC

Memo

0.01

Quality Control

**x8**DAS  
16  
9-89

16/02/12

170

Identify as per dwg &amp; Stock Location: \_\_\_\_\_

0.00

**\*170\***

Packaging

Memo

0.01

Packaging

LOCATION : FP002

DAS  
6  
9-89

8

SEP 13 2016

180

QC21- Final Inspection - Work Order Release

0.00

**\*180\***

QC

Memo

0.13

Quality Control

DAS  
21  
9-89

SEP 13 2016

16/9/13

DQA: \_\_\_\_\_ Date: \_\_\_\_\_



## WORK ORDER NON-CONFORMANCE / UPDATE

QA Closed: \_\_\_\_\_ Date: \_\_\_\_\_

Work Order update only ☐

|   |   
|---|---|---|---|---|---|---------------|-----------------------|-------------------------------------------------|--|------------------------------------|-------------------------------------|------------------------------------|--------------------------------------|------------------------------------|------------------------------------|--------------------------------------------|----------------------------------|----------------------------------------|------------------------------------|----------------------------------------------|--------------------------------|------------------------------------|------------------------------------|-----------------------------------|--|
| Work Order: _____<br><br>Part No. _____<br><br>NCR No. _____   |   | <b>DISPOSITION</b><br><br>Rework <input type="checkbox"/><br>Scrap <input type="checkbox"/><br>Use-as-is <input type="checkbox"/><br>Suspected Unapproved <input type="checkbox"/>   |   | <b>AGAINST DEPARTMENT/PROCESS</b><br><br><table style="width:100%; border: none;"> <tr> <td style="border: none;">Skid-tube <input type="checkbox"/></td> <td style="border: none;">Cross tube <input type="checkbox"/></td> <td style="border: none;">Water Jet <input type="checkbox"/></td> <td style="border: none;">Engineering <input type="checkbox"/></td> </tr> <tr> <td style="border: none;">Machining <input type="checkbox"/></td> <td style="border: none;">Small Fab <input type="checkbox"/></td> <td style="border: none;">Prod. Eng. Coord. <input type="checkbox"/></td> <td style="border: none;">Quality <input type="checkbox"/></td> </tr> <tr> <td style="border: none;">Thermoforming <input type="checkbox"/></td> <td style="border: none;">Finishing <input type="checkbox"/></td> <td style="border: none;">Rec/Store/Packaging <input type="checkbox"/></td> <td style="border: none;">Other <input type="checkbox"/></td> </tr> <tr> <td style="border: none;">Large Fab <input type="checkbox"/></td> <td style="border: none;">Composite <input type="checkbox"/></td> <td style="border: none;">Supplier <input type="checkbox"/></td> <td></td> </tr> </table> |   |               |                       |                                                 |  | Skid-tube <input type="checkbox"/> | Cross tube <input type="checkbox"/> | Water Jet <input type="checkbox"/> | Engineering <input type="checkbox"/> | Machining <input type="checkbox"/> | Small Fab <input type="checkbox"/> | Prod. Eng. Coord. <input type="checkbox"/> | Quality <input type="checkbox"/> | Thermoforming <input type="checkbox"/> | Finishing <input type="checkbox"/> | Rec/Store/Packaging <input type="checkbox"/> | Other <input type="checkbox"/> | Large Fab <input type="checkbox"/> | Composite <input type="checkbox"/> | Supplier <input type="checkbox"/> |  |
| Skid-tube <input type="checkbox"/>   | Cross tube <input type="checkbox"/>   | Water Jet <input type="checkbox"/>   | Engineering <input type="checkbox"/>   |   |   
| Machining <input type="checkbox"/>   | Small Fab <input type="checkbox"/>   | Prod. Eng. Coord. <input type="checkbox"/>   | Quality <input type="checkbox"/>   |   |   
| Thermoforming <input type="checkbox"/>   | Finishing <input type="checkbox"/>   | Rec/Store/Packaging <input type="checkbox"/>   | Other <input type="checkbox"/>   |   |   
| Large Fab <input type="checkbox"/>   | Composite <input type="checkbox"/>   | Supplier <input type="checkbox"/>   |   |   
| Date :   |   | Step #:   |   | QTY Effective :   |   |               | MRB (QSI042) Approval |                                                 |  |                                    |                                     |                                    |                                      |                                    |                                    |                                            |                                  |                                        |                                    |                                              |                                |                                    |                                    |                                   |  |
| Description Work Order Deviation   |   |   |   | Disposition   |   |               
|   |   |   |   |   |   |               |                       | Completed By                                    |  |                                    |                                     |                                    |                                      |                                    |                                    |                                            |                                  |                                        |                                    |                                              |                                |                                    |                                    |                                   |  |
|   |   |   |   |   |   |               |                       | Lead hand / Supervisor<br>Approval Verification |  |                                    |                                     |                                    |                                      |                                    |                                    |                                            |                                  |                                        |                                    |                                              |                                |                                    |                                    |                                   |  |
|   |   |   |   |   |   |               |                       | QC / QA Coordinator<br>Approval                 |  |                                    |                                     |                                    |                                      |                                    |                                    |                                            |                                  |                                        |                                    |                                              |                                |                                    |                                    |                                   |  |
| Root Cause   |   | FAULT CATEGORY   |   |   
| Environment <input type="checkbox"/><br>Design <input type="checkbox"/><br>Doc/Data <input type="checkbox"/><br>Equip/Tooling <input type="checkbox"/><br>Handling/Pre <input type="checkbox"/><br>Material <input type="checkbox"/><br>Internal Transport <input type="checkbox"/><br>Tribal Knowledge <input type="checkbox"/><br>LOA <input type="checkbox"/><br>Substation <input type="checkbox"/><br>Past Expiry Date <input type="checkbox"/><br>Misidentified <input type="checkbox"/> | No Re-verification <input type="checkbox"/><br>Operator <input type="checkbox"/><br>Offset/Setup <input type="checkbox"/><br>Supplier <input type="checkbox"/><br>Training <input type="checkbox"/><br>Use for Testing <input type="checkbox"/><br>Poor Information <input type="checkbox"/><br>Rushing <input type="checkbox"/><br>Product Improvement <input type="checkbox"/><br>Process Improvement <input type="checkbox"/><br>Manufacturing Process <input type="checkbox"/><br>Past Due <input type="checkbox"/> | Pressure/Forced <input type="checkbox"/><br>Bending <input type="checkbox"/><br>Centre Not Concentric <input type="checkbox"/><br>Cracks <input type="checkbox"/><br>Crimp/Kink/Ripple/Wave <input type="checkbox"/><br>Cuffs <input type="checkbox"/><br>Crushing <input type="checkbox"/><br>Heat Treat <input type="checkbox"/><br>Wave/Twist in Tube <input type="checkbox"/><br>Marks/Chatter <input type="checkbox"/> | Temperature/Cure <input type="checkbox"/><br>Set-up <input type="checkbox"/><br>BOM/Route <input type="checkbox"/><br>Broken/Damage/Defect <input type="checkbox"/><br>Inspection Incomplete/Unqualified <input type="checkbox"/><br>Contamination <input type="checkbox"/><br>Countersink <input type="checkbox"/><br>Cut Too Short <input type="checkbox"/><br>Instructions Incomplete/Unclear <input type="checkbox"/><br>Drill Holes <input type="checkbox"/> | Power Loss/Surge <input type="checkbox"/><br>Folio/Program <input type="checkbox"/><br>Grain <input type="checkbox"/><br>Weld <input type="checkbox"/><br>Wrong Stock Pulled <input type="checkbox"/><br>Out of Sequence <input type="checkbox"/><br>Off-set <input type="checkbox"/><br>Mislabeled <input type="checkbox"/><br>Fit/Function <input type="checkbox"/><br>Misaligned/off center <input type="checkbox"/>   | Positioned Wrong <input type="checkbox"/><br>Outside Dimensions <input type="checkbox"/><br>Over/Under tolerance <input type="checkbox"/><br>Part Incorrect <input type="checkbox"/><br>Part Lost/Missing <input type="checkbox"/><br>Part Moved <input type="checkbox"/><br>Drawing <input type="checkbox"/><br>Finish <input type="checkbox"/><br>Misread <input type="checkbox"/><br>Turning Sequence <input type="checkbox"/> | OTHER : _____ |                       |                                                 |  |                                    |                                     |                                    |                                      |                                    |                                    |                                            |                                  |                                        |                                    |                                              |                                |                                    |                                    |                                   |  |

# Picklist Print

Monday, August 29, 2016 2:54:31 PM

Page 1

Work Order ID: 150650

**\*150650\***

Parent Item: D3535-25

**\*D3535-25\***

Parent Item Name: Wearplate Center

Start Date: 8/23/2016

Required Date: 8/29/2016

Start Qty: 8.00

Required Qty: 8.00

Comments: IPP Rev:A New Issue 07-02-15 JLM  
IPP Rev:B As per Rev B 07-08-31 JLM Verified By:EC

| Component Item ID/<br>Item Name | Replacement<br>Item ID | Mfg/<br>Purch | Bin<br>Item | Primary<br>Location | Last<br>Location | Route<br>Seq ID | Unit of<br>Measure | Qty on<br>Hand | Qty per Kit | Total<br>Qty | Qty<br>Issued | Date<br>Issued | Status |
|---------------------------------|------------------------|---------------|-------------|---------------------|------------------|-----------------|--------------------|----------------|-------------|--------------|---------------|----------------|--------|
| M304S20GA                       |                        | Purchased     |             | No                  |                  | 100             | sf                 | 112.6585       | 0.51        | 4.294737     |               |                |        |

**\*M304S20GA\***

304/316 .040 Sheet

**\*\***

08/16/09/01

Location

Loc Qty

Loc Code

MAT020

109.4375

m134495

5.3375

m134677

8.1

m135327

96

MAT20

3.221

m133901

3.221

4.5



DQA: \_\_\_\_\_ Date: \_\_\_\_\_



## WORK ORDER NON-CONFORMANCE / UPDATE

QA Closed: \_\_\_\_\_ Date: \_\_\_\_\_

Work Order update only ☐

|   |   
|---|---|---|---|---|---|------------------------------------|-------------------------------------|------------------------------------|--------------------------------------|---|---|---|---|---|---|----------------------------------------------|--------------------------------|------------------------------------|------------------------------------|-----------------------------------|--|
| Work Order: _____<br><br>Part No. _____<br><br>NCR No. _____   | <b>DISPOSITION</b><br><br>Rework <input type="checkbox"/><br>Scrap <input type="checkbox"/><br>Use-as-is <input type="checkbox"/><br>Suspected Unapproved <input type="checkbox"/>   | <b>AGAINST DEPARTMENT/PROCESS</b><br><br><table style="width:100%; border: none;"> <tr> <td style="border: none;">Skid-tube <input type="checkbox"/></td> <td style="border: none;">Cross tube <input type="checkbox"/></td> <td style="border: none;">Water Jet <input type="checkbox"/></td> <td style="border: none;">Engineering <input type="checkbox"/></td> </tr> <tr> <td style="border: none;">Machining <input type="checkbox"/></td> <td style="border: none;">Small Fab <input type="checkbox"/></td> <td style="border: none;">Prod. Eng. Coord. <input type="checkbox"/></td> <td style="border: none;">Quality <input type="checkbox"/></td> </tr> <tr> <td style="border: none;">Thermoforming <input type="checkbox"/></td> <td style="border: none;">Finishing <input type="checkbox"/></td> <td style="border: none;">Rec/Store/Packaging <input type="checkbox"/></td> <td style="border: none;">Other <input type="checkbox"/></td> </tr> <tr> <td style="border: none;">Large Fab <input type="checkbox"/></td> <td style="border: none;">Composite <input type="checkbox"/></td> <td style="border: none;">Supplier <input type="checkbox"/></td> <td style="border: none;"></td> </tr> </table> |   |   |   | Skid-tube <input type="checkbox"/> | Cross tube <input type="checkbox"/> | Water Jet <input type="checkbox"/> | Engineering <input type="checkbox"/> | Machining <input type="checkbox"/>   | Small Fab <input type="checkbox"/>   | Prod. Eng. Coord. <input type="checkbox"/>   | Quality <input type="checkbox"/>   | Thermoforming <input type="checkbox"/>   | Finishing <input type="checkbox"/>   | Rec/Store/Packaging <input type="checkbox"/> | Other <input type="checkbox"/> | Large Fab <input type="checkbox"/> | Composite <input type="checkbox"/> | Supplier <input type="checkbox"/> |  |
| Skid-tube <input type="checkbox"/>   | Cross tube <input type="checkbox"/>   | Water Jet <input type="checkbox"/>   | Engineering <input type="checkbox"/>   |   |   |                                    |                                     |                                    |                                      |   |   |   |   |   |   |                                              |                                |                                    |                                    |                                   |  |
| Machining <input type="checkbox"/>   | Small Fab <input type="checkbox"/>   | Prod. Eng. Coord. <input type="checkbox"/>   | Quality <input type="checkbox"/>   |   |   |                                    |                                     |                                    |                                      |   |   |   |   |   |   |                                              |                                |                                    |                                    |                                   |  |
| Thermoforming <input type="checkbox"/>   | Finishing <input type="checkbox"/>   | Rec/Store/Packaging <input type="checkbox"/>   | Other <input type="checkbox"/>   |   |   |                                    |                                     |                                    |                                      |   |   |   |   |   |   |                                              |                                |                                    |                                    |                                   |  |
| Large Fab <input type="checkbox"/>   | Composite <input type="checkbox"/>   | Supplier <input type="checkbox"/>   |   |   |   |                                    |                                     |                                    |                                      |   |   |   |   |   |   |                                              |                                |                                    |                                    |                                   |  |
| Date :   | Step #:   | QTY Effective :   |   | MRB (QSI042) Approval   |   |                                    |                                     |                                    |                                      |   |   |   |   |   |   |                                              |                                |                                    |                                    |                                   |  |
| Description Work Order Deviation   |   | Disposition   |   | Completed By   |   |                                    |                                     |                                    |                                      |   |   |   |   |   |   |                                              |                                |                                    |                                    |                                   |  |
|   |   |   |   | Lead hand / Supervisor Approval Verification   |   |                                    |                                     |                                    |                                      |   |   |   |   |   |   |                                              |                                |                                    |                                    |                                   |  |
|   |   |   |   | QC / QA Coordinator Approval   |   |                                    |                                     |                                    |                                      |   |   |   |   |   |   |                                              |                                |                                    |                                    |                                   |  |
|   |   
| <table style="width:100%; border: none;"> <tr> <td colspan="2" style="text-align: center; vertical-align: top;"><b>Root Cause</b></td> <td colspan="3" style="text-align: center; vertical-align: top;"><b>FAULT CATEGORY</b></td> </tr> <tr> <td style="border: none; vertical-align: top;">           Environment <input type="checkbox"/><br/>           Design <input type="checkbox"/><br/>           Doc/Data <input type="checkbox"/><br/>           Equip/Tooling <input type="checkbox"/><br/>           Handling/Pre <input type="checkbox"/><br/>           Material <input type="checkbox"/><br/>           Internal Transport <input type="checkbox"/><br/>           Tribal Knowledge <input type="checkbox"/><br/>           LOA <input type="checkbox"/><br/>           Substation <input type="checkbox"/><br/>           Past Expiry Date <input type="checkbox"/><br/>           Misidentified <input type="checkbox"/> </td> <td style="border: none; vertical-align: top;"> <input type="checkbox"/> No Re-verification<br/> <input type="checkbox"/> Operator<br/> <input type="checkbox"/> Offset/Setup<br/> <input type="checkbox"/> Supplier<br/> <input type="checkbox"/> Training<br/> <input type="checkbox"/> Use for Testing<br/> <input type="checkbox"/> Poor Information<br/> <input type="checkbox"/> Rushing<br/> <input type="checkbox"/> Product Improvement<br/> <input type="checkbox"/> Process Improvement<br/> <input type="checkbox"/> Manufacturing Process<br/> <input type="checkbox"/> Past Due         </td> <td style="border: none; vertical-align: top;"> <input type="checkbox"/> Pressure/Forced<br/> <input type="checkbox"/> Bending<br/> <input type="checkbox"/> Centre Not Concentric<br/> <input type="checkbox"/> Cracks<br/> <input type="checkbox"/> Crimp/Kink/Ripple/Wave<br/> <input type="checkbox"/> Cuffs<br/> <input type="checkbox"/> Crushing<br/> <input type="checkbox"/> Heat Treat<br/> <input type="checkbox"/> Wave/Twist in Tube<br/> <input type="checkbox"/> Marks/Chatter         </td> <td style="border: none; vertical-align: top;"> <input type="checkbox"/> Temperature/Cure<br/> <input type="checkbox"/> Set-up<br/> <input type="checkbox"/> BOM/Route<br/> <input type="checkbox"/> Broken/Damage/Defect<br/> <input type="checkbox"/> Inspection Incomplete/Unqualified<br/> <input type="checkbox"/> Contamination<br/> <input type="checkbox"/> Countersink<br/> <input type="checkbox"/> Cut Too Short<br/> <input type="checkbox"/> Instructions Incomplete/Unclear<br/> <input type="checkbox"/> Drill Holes         </td> <td style="border: none; vertical-align: top;"> <input type="checkbox"/> Power Loss/Surge<br/> <input type="checkbox"/> Folio/Program<br/> <input type="checkbox"/> Grain<br/> <input type="checkbox"/> Weld<br/> <input type="checkbox"/> Wrong Stock Pulled<br/> <input type="checkbox"/> Out of Sequence<br/> <input type="checkbox"/> Off-set<br/> <input type="checkbox"/> Mislabeled<br/> <input type="checkbox"/> Fit/Function<br/> <input type="checkbox"/> Misaligned/off center         </td> <td style="border: none; vertical-align: top;"> <input type="checkbox"/> Positioned Wrong<br/> <input type="checkbox"/> Outside Dimensions<br/> <input type="checkbox"/> Over/Under tolerance<br/> <input type="checkbox"/> Part Incorrect<br/> <input type="checkbox"/> Part Lost/Missing<br/> <input type="checkbox"/> Part Moved<br/> <input type="checkbox"/> Drawing<br/> <input type="checkbox"/> Finish<br/> <input type="checkbox"/> Misread<br/> <input type="checkbox"/> Turning Sequence         </td> </tr> <tr> <td colspan="4" style="border: none; vertical-align: top;">           OTHER : _____         </td> </tr> </table> |   |   |   |   | <b>Root Cause</b>   |                                    | <b>FAULT CATEGORY</b>               |                                    |                                      | Environment <input type="checkbox"/><br>Design <input type="checkbox"/><br>Doc/Data <input type="checkbox"/><br>Equip/Tooling <input type="checkbox"/><br>Handling/Pre <input type="checkbox"/><br>Material <input type="checkbox"/><br>Internal Transport <input type="checkbox"/><br>Tribal Knowledge <input type="checkbox"/><br>LOA <input type="checkbox"/><br>Substation <input type="checkbox"/><br>Past Expiry Date <input type="checkbox"/><br>Misidentified <input type="checkbox"/> | <input type="checkbox"/> No Re-verification<br><input type="checkbox"/> Operator<br><input type="checkbox"/> Offset/Setup<br><input type="checkbox"/> Supplier<br><input type="checkbox"/> Training<br><input type="checkbox"/> Use for Testing<br><input type="checkbox"/> Poor Information<br><input type="checkbox"/> Rushing<br><input type="checkbox"/> Product Improvement<br><input type="checkbox"/> Process Improvement<br><input type="checkbox"/> Manufacturing Process<br><input type="checkbox"/> Past Due | <input type="checkbox"/> Pressure/Forced<br><input type="checkbox"/> Bending<br><input type="checkbox"/> Centre Not Concentric<br><input type="checkbox"/> Cracks<br><input type="checkbox"/> Crimp/Kink/Ripple/Wave<br><input type="checkbox"/> Cuffs<br><input type="checkbox"/> Crushing<br><input type="checkbox"/> Heat Treat<br><input type="checkbox"/> Wave/Twist in Tube<br><input type="checkbox"/> Marks/Chatter | <input type="checkbox"/> Temperature/Cure<br><input type="checkbox"/> Set-up<br><input type="checkbox"/> BOM/Route<br><input type="checkbox"/> Broken/Damage/Defect<br><input type="checkbox"/> Inspection Incomplete/Unqualified<br><input type="checkbox"/> Contamination<br><input type="checkbox"/> Countersink<br><input type="checkbox"/> Cut Too Short<br><input type="checkbox"/> Instructions Incomplete/Unclear<br><input type="checkbox"/> Drill Holes | <input type="checkbox"/> Power Loss/Surge<br><input type="checkbox"/> Folio/Program<br><input type="checkbox"/> Grain<br><input type="checkbox"/> Weld<br><input type="checkbox"/> Wrong Stock Pulled<br><input type="checkbox"/> Out of Sequence<br><input type="checkbox"/> Off-set<br><input type="checkbox"/> Mislabeled<br><input type="checkbox"/> Fit/Function<br><input type="checkbox"/> Misaligned/off center | <input type="checkbox"/> Positioned Wrong<br><input type="checkbox"/> Outside Dimensions<br><input type="checkbox"/> Over/Under tolerance<br><input type="checkbox"/> Part Incorrect<br><input type="checkbox"/> Part Lost/Missing<br><input type="checkbox"/> Part Moved<br><input type="checkbox"/> Drawing<br><input type="checkbox"/> Finish<br><input type="checkbox"/> Misread<br><input type="checkbox"/> Turning Sequence | OTHER : _____                                |                                |                                    |                                    |                                   |  |
| <b>Root Cause</b>   |   | <b>FAULT CATEGORY</b>   |   |   |   |                                    |                                     |                                    |                                      |   |   |   |   |   |   |                                              |                                |                                    |                                    |                                   |  |
| Environment <input type="checkbox"/><br>Design <input type="checkbox"/><br>Doc/Data <input type="checkbox"/><br>Equip/Tooling <input type="checkbox"/><br>Handling/Pre <input type="checkbox"/><br>Material <input type="checkbox"/><br>Internal Transport <input type="checkbox"/><br>Tribal Knowledge <input type="checkbox"/><br>LOA <input type="checkbox"/><br>Substation <input type="checkbox"/><br>Past Expiry Date <input type="checkbox"/><br>Misidentified <input type="checkbox"/>   | <input type="checkbox"/> No Re-verification<br><input type="checkbox"/> Operator<br><input type="checkbox"/> Offset/Setup<br><input type="checkbox"/> Supplier<br><input type="checkbox"/> Training<br><input type="checkbox"/> Use for Testing<br><input type="checkbox"/> Poor Information<br><input type="checkbox"/> Rushing<br><input type="checkbox"/> Product Improvement<br><input type="checkbox"/> Process Improvement<br><input type="checkbox"/> Manufacturing Process<br><input type="checkbox"/> Past Due | <input type="checkbox"/> Pressure/Forced<br><input type="checkbox"/> Bending<br><input type="checkbox"/> Centre Not Concentric<br><input type="checkbox"/> Cracks<br><input type="checkbox"/> Crimp/Kink/Ripple/Wave<br><input type="checkbox"/> Cuffs<br><input type="checkbox"/> Crushing<br><input type="checkbox"/> Heat Treat<br><input type="checkbox"/> Wave/Twist in Tube<br><input type="checkbox"/> Marks/Chatter   | <input type="checkbox"/> Temperature/Cure<br><input type="checkbox"/> Set-up<br><input type="checkbox"/> BOM/Route<br><input type="checkbox"/> Broken/Damage/Defect<br><input type="checkbox"/> Inspection Incomplete/Unqualified<br><input type="checkbox"/> Contamination<br><input type="checkbox"/> Countersink<br><input type="checkbox"/> Cut Too Short<br><input type="checkbox"/> Instructions Incomplete/Unclear<br><input type="checkbox"/> Drill Holes | <input type="checkbox"/> Power Loss/Surge<br><input type="checkbox"/> Folio/Program<br><input type="checkbox"/> Grain<br><input type="checkbox"/> Weld<br><input type="checkbox"/> Wrong Stock Pulled<br><input type="checkbox"/> Out of Sequence<br><input type="checkbox"/> Off-set<br><input type="checkbox"/> Mislabeled<br><input type="checkbox"/> Fit/Function<br><input type="checkbox"/> Misaligned/off center | <input type="checkbox"/> Positioned Wrong<br><input type="checkbox"/> Outside Dimensions<br><input type="checkbox"/> Over/Under tolerance<br><input type="checkbox"/> Part Incorrect<br><input type="checkbox"/> Part Lost/Missing<br><input type="checkbox"/> Part Moved<br><input type="checkbox"/> Drawing<br><input type="checkbox"/> Finish<br><input type="checkbox"/> Misread<br><input type="checkbox"/> Turning Sequence |                                    |                                     |                                    |                                      |   |   |   |   |   |   |                                              |                                |                                    |                                    |                                   |  |
| OTHER : _____   |   |   





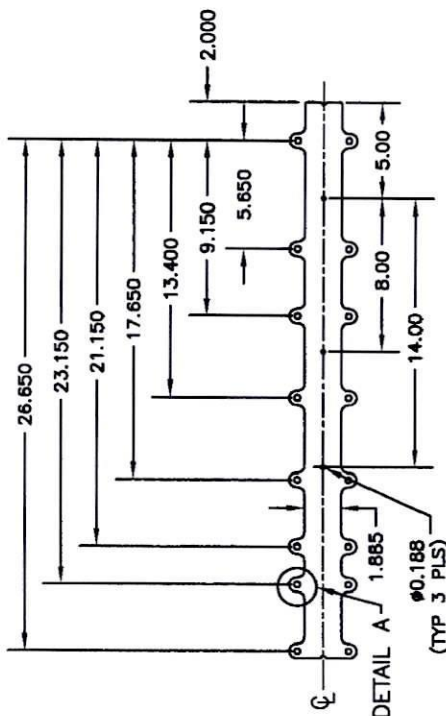
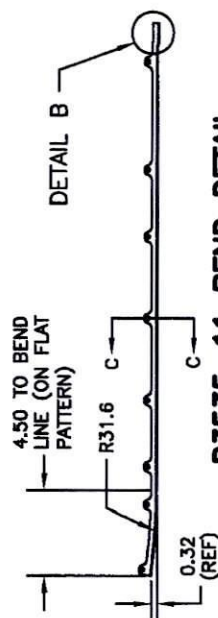
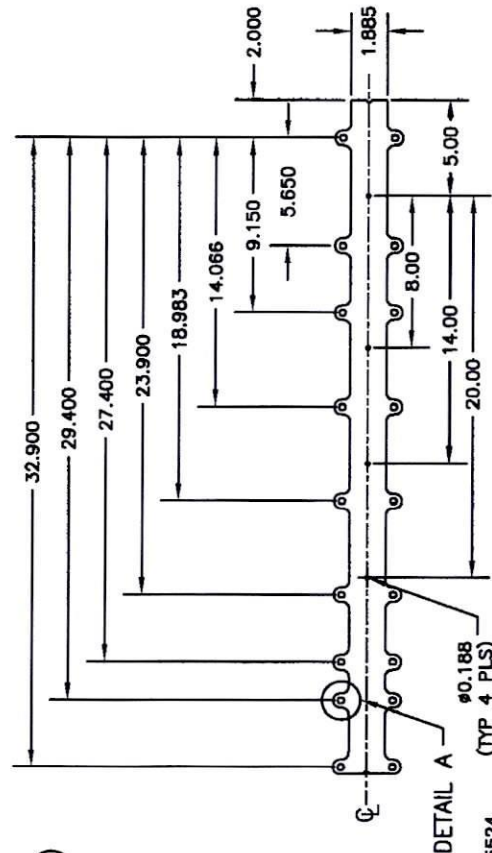
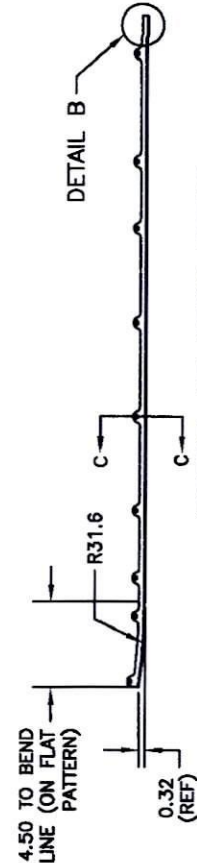
**DART**

|                               |                                |                                                     |                        |
|-------------------------------|--------------------------------|-----------------------------------------------------|------------------------|
| DESIGN<br><b>CB</b>           | DRAWN BY<br><b>PH</b>          | <b>DART AEROSPACE USA, INC.</b><br>PORT HADLOCK, WA |                        |
| CHECKED<br><i>[Signature]</i> | APPROVED<br><i>[Signature]</i> | DRAWING NO.<br><b>D3535</b>                         | REV. B<br>SHEET 1 OF 7 |
| DATE<br><b>07.04.17</b>       | TITLE<br><b>WEARSHOE</b>       |                                                     | SCALE<br>1:10          |
| A                             | 06.10.25                       | NEW ISSUE                                           |                        |
| B                             | 07.04.17                       | MOVE TAB OUTBOARD, ADD AMS SPEC                     |                        |

**RELEASED**

07.04.24

SHIP COPY  
RETURN TO  
ENGINEERING  
UNCONTROLLED COPY  
SUBJECT TO AMENDMENT  
WITHOUT NOTICE  
WORK ORDER  
NO **150650 M05**  
**16-08-30**

**D3535-11F FLAT PATTERN****D3535-11 BEND DETAIL****D3535-13F FLAT PATTERN****D3535-13 BEND DETAIL****NOTES**

- 1) MATERIAL: AISI 304/316 SS SHEET PER AMS 5513 OR AMS 5524, 20 GAUGE (0.038 THICK) (REF DART SPEC M304S20GA)
- 2) FINISH: POWDER COAT GREY SANITEX (4.3.5.6) PER QSI 005 4.3
- 3) PART IS SYMMETRICAL ABOUT C
- 4) TOLERANCES ARE PER DART QSI 018 UNLESS OTHERWISE NOTED
- 5) ALL DIMENSIONS ARE IN INCHES
- 6) BREAK ALL SHARP EDGES TO 0.010 MAX
- 7) IDENTIFY WITH DART P/N USING WHITE FINE POINT PAINT MARKER
- 8) SEE PAGE 7 FOR DETAILS AND SECTION

Copyright © 2006 by DART AEROSPACE USA, INC.


THIS DOCUMENT IS PRIVATE AND CONFIDENTIAL AND IS SUPPLIED ON THE EXPRESS CONDITION THAT IT IS NOT TO BE USED FOR ANY PURPOSE OR COPIED OR COMMUNICATED TO ANY OTHER PERSON WITHOUT WRITTEN PERMISSION FROM DART AEROSPACE USA, INC.

**DART**

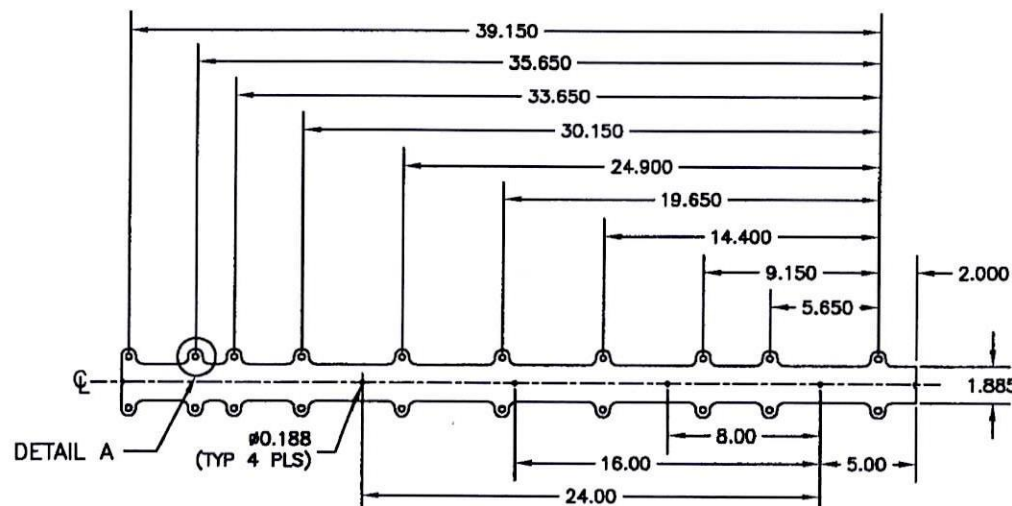RELEASED


07.04.24

|         |          |             |          |                          |
|---------|----------|-------------|----------|--------------------------|
| DESIGN  | C.B.     | DRAWN BY    | A.H.     | DART AEROSPACE USA, INC. |
| CHECKED |          | APPROVED    |          | PORT HADLOCK, WA         |
| DATE    | 07.04.17 | TITLE       | WEARSHOE | REV. B                   |
|         |          | DRAWING NO. | D3535    | SHEET 2 OF 7             |
|         |          | SCALE       | 1:10     |                          |




**D3535-15F FLAT PATTERN**

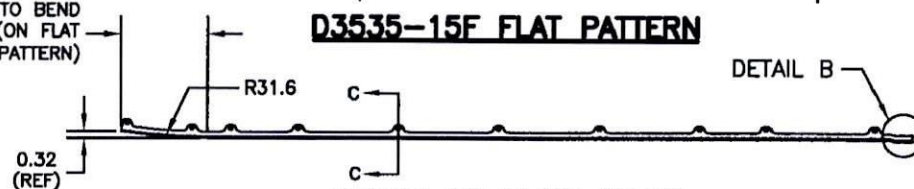
4.50 TO BEND  
LINE (ON FLAT  
PATTERN)



**D3535-15 BEND DETAIL**

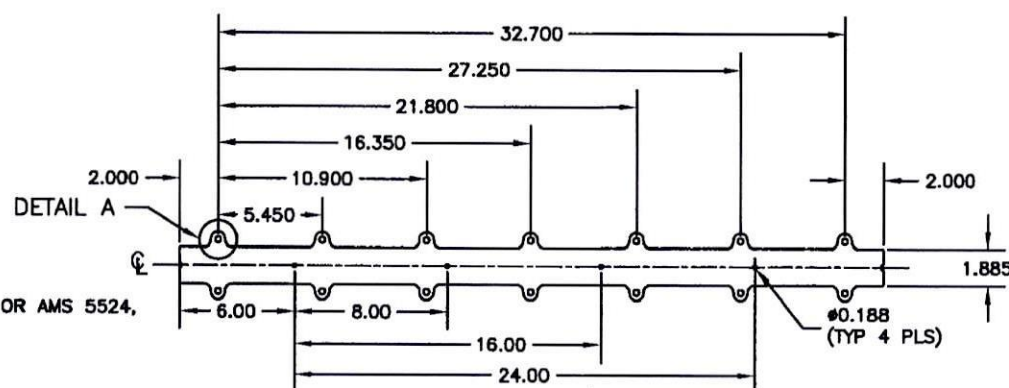

**D3535-21F FLAT PATTERN**

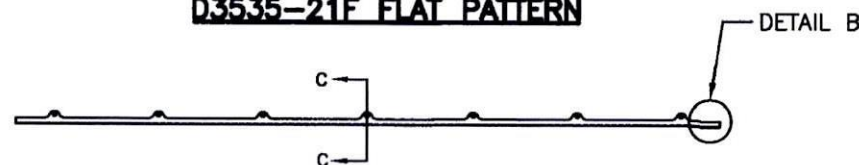


**D3535-21 BEND DETAIL**


**NOTES**

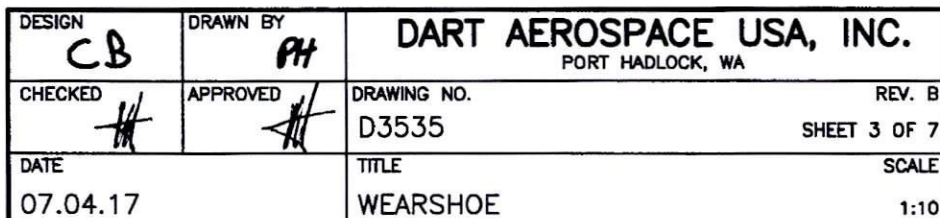- 1) MATERIAL: AISI 304/316 SS SHEET PER AMS 5513 OR AMS 5524, 20 GAUGE (0.038 THICK) (REF DART SPEC M304S20GA)
- 2) FINISH: POWDER COAT GREY SANDTEX (4.3.5.6) PER QSI 005 4.3
- 3) PART IS SYMMETRICAL ABOUT  $\phi$
- 4) TOLERANCES ARE PER DART QSI 018 UNLESS OTHERWISE NOTED
- 5) ALL DIMENSIONS ARE IN INCHES
- 6) BREAK ALL SHARP EDGES TO 0.010 MAX
- 7) IDENTIFY WITH DART P/N USING WHITE FINE POINT PAINT MARKER
- 8) SEE PAGE 7 FOR DETAILS AND SECTION





07 04.24

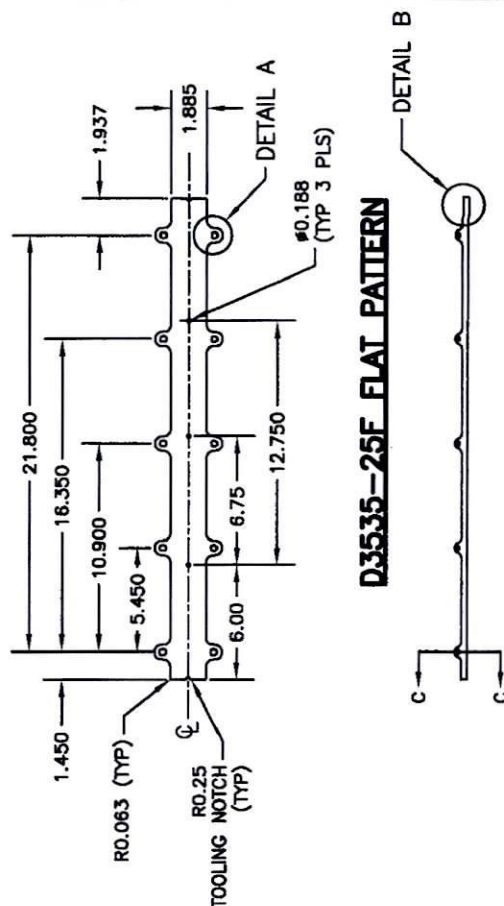

~~D3535-25F FLAT PATTERN~~

~~D3535-25 BEND DETAIL~~

- 1) MATERIAL: AISI 304/316 SS SHEET PER AMS 5513 OR AMS 5524,  
20 GAUGE (0.038 THICK)  
(REF DART SPEC M304S20GA)
- 2) FINISH: POWDER COAT GREY SANDTEX (4.3.5.6) PER  
QSI 005 4.3
- 3) PART IS SYMMETRICAL ABOUT C
- 4) TOLERANCES ARE PER DART QSI 018 UNLESS  
OTHERWISE NOTED
- 5) ALL DIMENSIONS ARE IN INCHES
- 6) BREAK ALL SHARP EDGES TO 0.010 MAX
- 7) IDENTIFY WITH DART P/N USING WHITE FINE POINT  
PAINT MARKER
- 8) SEE PAGE 7 FOR DETAILS AND SECTION

Copyright © 2006 by DART AEROSPACE USA, INC.



THIS DOCUMENT IS PRIVATE AND CONFIDENTIAL AND IS SUPPLIED ON THE EXPRESS CONDITION THAT IT IS NOT TO BE USED FOR ANY PURPOSE OR COPIED OR COMMUNICATED TO ANY OTHER PERSON WITHOUT WRITTEN PERMISSION FROM DART AEROSPACE USA, INC.

**DART**
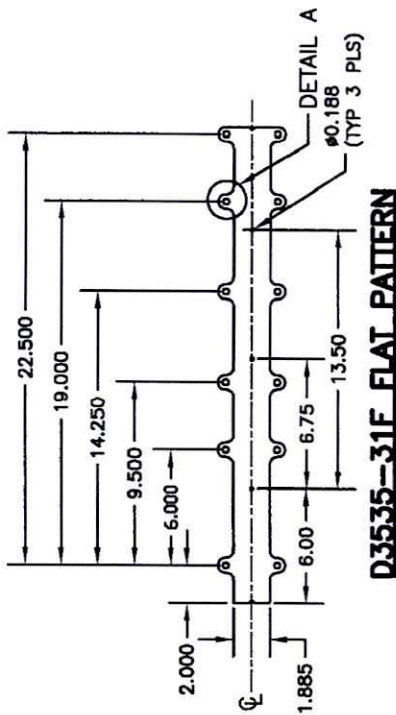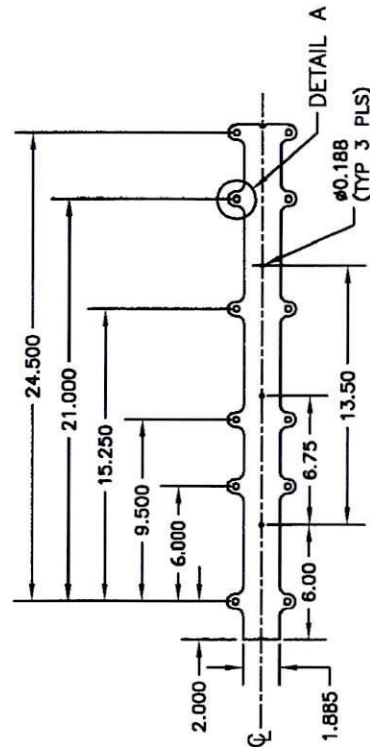
|                         |                          |                                                     |                        |
|-------------------------|--------------------------|-----------------------------------------------------|------------------------|
| DESIGN<br><b>CB</b>     | DRAWN BY<br><b>PH</b>    | <b>DART AEROSPACE USA, INC.</b><br>PORT HADLOCK, WA |                        |
| CHECKED<br>             | APPROVED<br>             | DRAWING NO.<br><b>D3535</b>                         | REV. B<br>SHEET 4 OF 7 |
| DATE<br><b>07.04.17</b> | TITLE<br><b>WEARSHOE</b> |                                                     | SCALE<br>1:10          |

**RELEASED**

07.04.24

**D3535-31 BEND DETAIL****D3535-33F FLAT PATTERN****D3535-33 BEND DETAIL****NOTES**




- 1) MATERIAL: AISI 304/316 SS SHEET PER AMS 5513 OR AMS 5524, 20 GAUGE (0.038 THICK)  
(REF DART SPEC M304S20GA)
- 2) FINISH: POWDER COAT GREY SANDEX (4.3.5.6) PER QSI 005 4.3
- 3) PART IS SYMMETRICAL ABOUT C
- 4) TOLERANCES ARE PER DART QSI 018 UNLESS OTHERWISE NOTED
- 5) ALL DIMENSIONS ARE IN INCHES
- 6) BREAK ALL SHARP EDGES TO 0.010 MAX
- 7) IDENTIFY WITH DART P/N USING WHITE FINE POINT PAINT MARKER
- 8) SEE PAGE 7 FOR DETAILS AND SECTION

Copyright © 2006 by DART AEROSPACE USA, INC.

THIS DOCUMENT IS PRIVATE AND CONFIDENTIAL AND IS SUPPLIED ON THE EXPRESS CONDITION THAT IT IS NOT TO BE USED FOR ANY PURPOSE OR COPIED OR COMMUNICATED TO ANY OTHER PERSON WITHOUT WRITTEN PERMISSION FROM DART AEROSPACE USA, INC.

**DART**
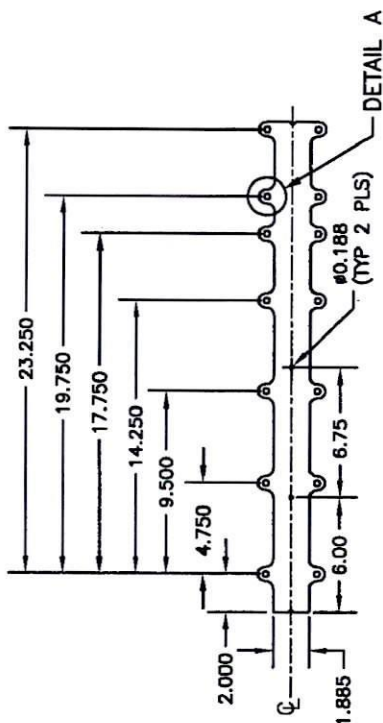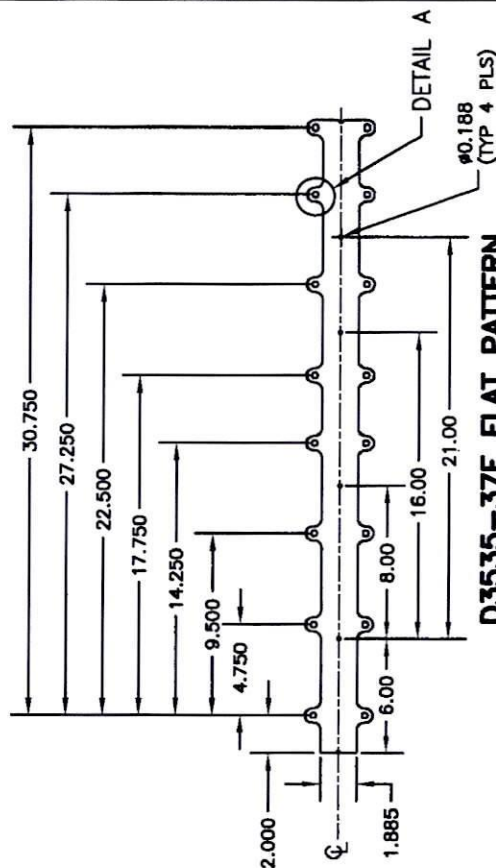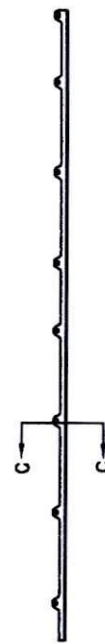
|                                                                                              |                                                                                               |                                                     |                        |
|----------------------------------------------------------------------------------------------|-----------------------------------------------------------------------------------------------|-----------------------------------------------------|------------------------|
| DESIGN<br><b>CB</b>                                                                          | DRAWN BY<br><b>PH</b>                                                                         | <b>DART AEROSPACE USA, INC.</b><br>PORT HADLOCK, WA |                        |
| CHECKED<br> | APPROVED<br> | DRAWING NO.<br><b>D3535</b>                         | REV. B<br>SHEET 5 OF 7 |
| DATE<br><b>07.04.17</b>                                                                      | TITLE<br><b>WEARSHOE</b>                                                                      |                                                     | SCALE<br>1:10          |

**RELEASED**07.04.24 **D3535-35F FLAT PATTERN****D3535-35 BEND DETAIL****D3535-37F FLAT PATTERN****D3535-37 BEND DETAIL****NOTES**

- 1) MATERIAL: AISI 304/316 SS SHEET PER AMS 5513 OR AMS 5524, 20 GAUGE (0.038 THICK)  
(REF DART SPEC M304S20GA)
- 2) FINISH: POWDER COAT GREY SANDTEX (4.3.5.6) PER QSI 005 4.3
- 3) PART IS SYMMETRICAL ABOUT  $\phi$
- 4) TOLERANCES ARE PER DART QSI 018 UNLESS OTHERWISE NOTED
- 5) ALL DIMENSIONS ARE IN INCHES
- 6) BREAK ALL SHARP EDGES TO 0.010 MAX
- 7) IDENTIFY WITH DART P/N USING WHITE FINE POINT PAINT MARKER
- 8) SEE PAGE 7 FOR DETAILS AND SECTION

Copyright © 2006 by DART AEROSPACE USA, INC.

THIS DOCUMENT IS PRIVATE AND CONFIDENTIAL AND IS SUPPLIED ON THE EXPRESS CONDITION THAT IT IS NOT TO BE USED FOR ANY PURPOSE OR COPIED OR COMMUNICATED TO ANY OTHER PERSON WITHOUT WRITTEN PERMISSION FROM DART AEROSPACE USA, INC.







**DART**
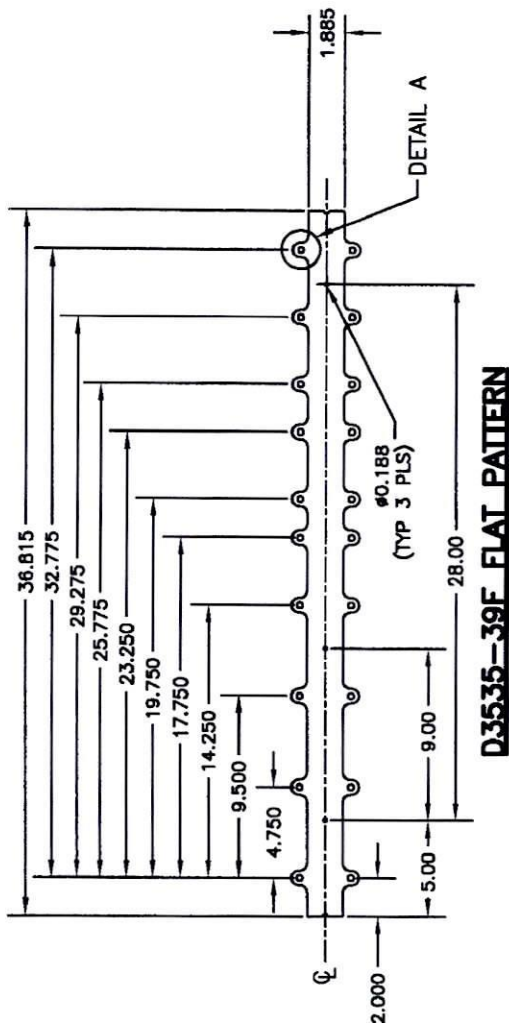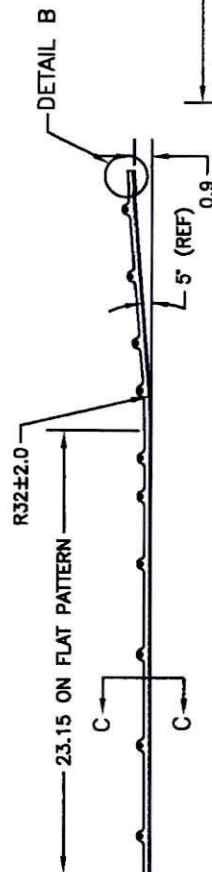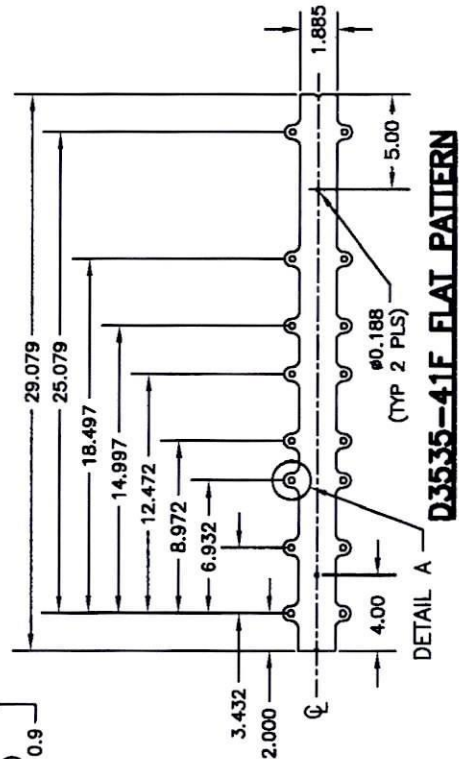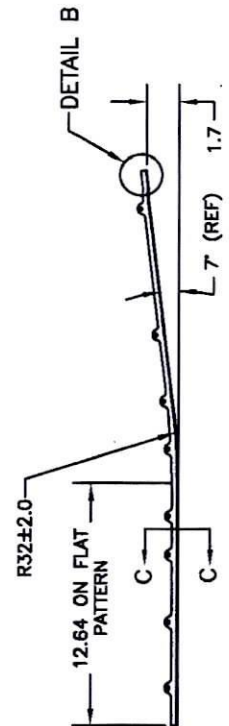
|                                                                                              |                                                                                               |                                                     |                        |
|----------------------------------------------------------------------------------------------|-----------------------------------------------------------------------------------------------|-----------------------------------------------------|------------------------|
| DESIGN<br><b>CB</b>                                                                          | DRAWN BY<br><b>PH</b>                                                                         | <b>DART AEROSPACE USA, INC.</b><br>PORT HADLOCK, WA |                        |
| CHECKED<br> | APPROVED<br> | DRAWING NO.<br><b>D3535</b>                         | REV. B<br>SHEET 6 OF 7 |
| DATE<br><b>07.04.17</b>                                                                      | TITLE<br><b>WEARSHOE</b>                                                                      |                                                     | SCALE<br>1:10          |

RELEASED

07.04.24

**D3535-39F FLAT PATTERN****D3535-39 BEND DETAIL****D3535-41F FLAT PATTERN****D3535-41 BEND DETAIL****NOTES**

- 1) MATERIAL: AISI 304/316 SS SHEET PER AMS 5513 OR AMS 5524, 20 GAUGE (0.038 THICK) (REF DART SPEC M304S20GA)
- 2) FINISH: POWDER COAT GREY SANDTEX (4.3.5.6) PER QSI 005 4.3
- 3) PART IS SYMMETRICAL ABOUT  $\phi$
- 4) TOLERANCES ARE PER DART QSI 018 UNLESS OTHERWISE NOTED
- 5) ALL DIMENSIONS ARE IN INCHES
- 6) BREAK ALL SHARP EDGES TO 0.010 MAX
- 7) IDENTIFY WITH DART P/N USING WHITE FINE POINT PAINT MARKER
- 8) SEE PAGE 7 FOR DETAILS AND SECTION

Copyright © 2006 by DART AEROSPACE USA, INC.


THIS DOCUMENT IS PRIVATE AND CONFIDENTIAL AND IS SUPPLIED ON THE EXPRESS CONDITION THAT IT IS NOT TO BE USED FOR ANY PURPOSE OR COPIED OR COMMUNICATED TO ANY OTHER PERSON WITHOUT WRITTEN PERMISSION FROM DART AEROSPACE USA, INC.




|                     |                       |                                              |                        |
|---------------------|-----------------------|----------------------------------------------|------------------------|
| DESIGN<br><b>CB</b> | DRAWN BY<br><b>PH</b> | DART AEROSPACE USA, INC.<br>PORT HADLOCK, WA |                        |
| CHECKED<br>         | APPROVED<br>          | DRAWING NO.<br>D3535                         | REV. B<br>SHEET 7 OF 7 |
| DATE<br>07.04.17    | TITLE<br>WEARSHOE     |                                              | SCALE<br>1:1           |

RELEASED

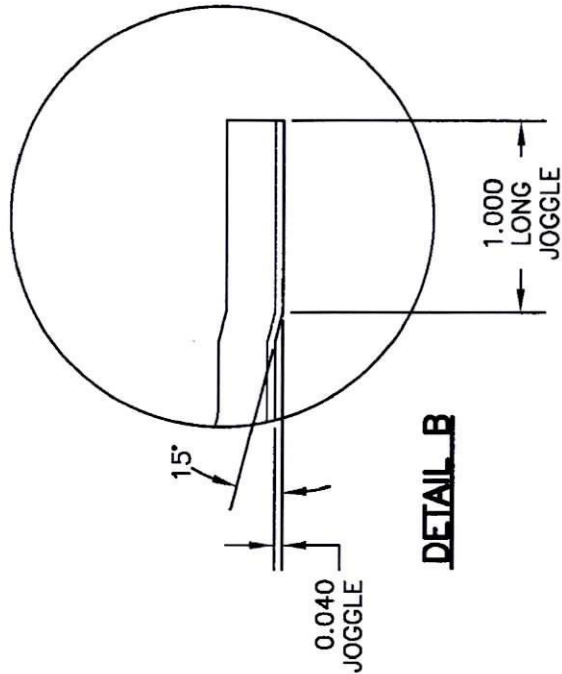
07.04.24



**DETAIL B**

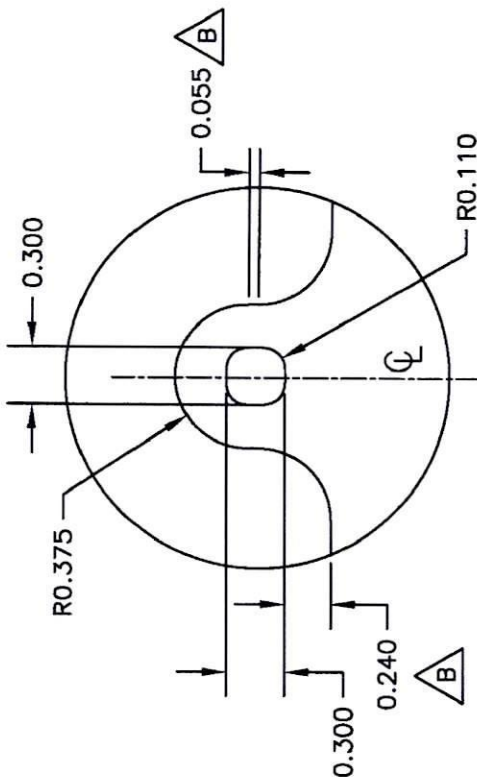

**DETAIL A**

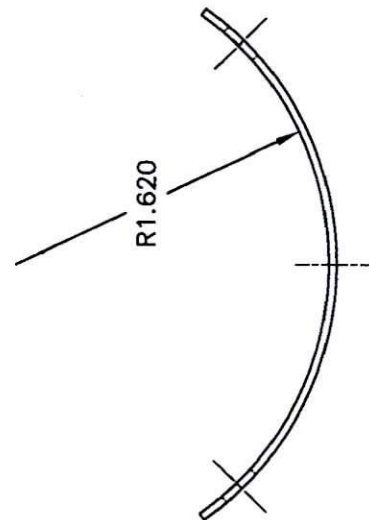

**SECTION C-C**

Copyright © 2006 by DART AEROSPACE USA, INC.

THIS DOCUMENT IS PRIVATE AND CONFIDENTIAL AND IS SUPPLIED ON THE EXPRESS CONDITION THAT IT IS NOT TO BE USED FOR ANY PURPOSE OR COPIED OR COMMUNICATED TO ANY OTHER PERSON WITHOUT WRITTEN PERMISSION FROM DART AEROSPACE USA, INC.